PLAT OF SURVEY FOR

TIFFANIE S. WASHBURN

MEHERRIN MAGISTERIAL DISTRICT
BRUNSWICK COUNTY, VIRGINIA
SCALE 1" = 250'
MAY 7, 2008
LEGAL REF. : INSTR. NO. 020001802
PLAT REF. : P.B. 14 PG. 307

PORTION OF TAX MAP SEC. 97-19C

stelzne

FLOOD NOTE : ZONED X - Areas determined to be outside 500-year flood plain.

COMMUNITY-PANEL NUMBER : 510236 0175 B
EFFECTIVE DATE : FEBRUARY 6, 1991

APPROVED
Leslie W. Sullivan
9-17-08

INSTRUMENT #080001897
RECORDED IN THE CLERK'S OFFICE OF
BRUNSWICK COUNTY ON
OCTOBER 3, 2008 AT 03:27PM

V. EARL STANLEY, JR., CLERK
RECORDED BY: AMC

080001897

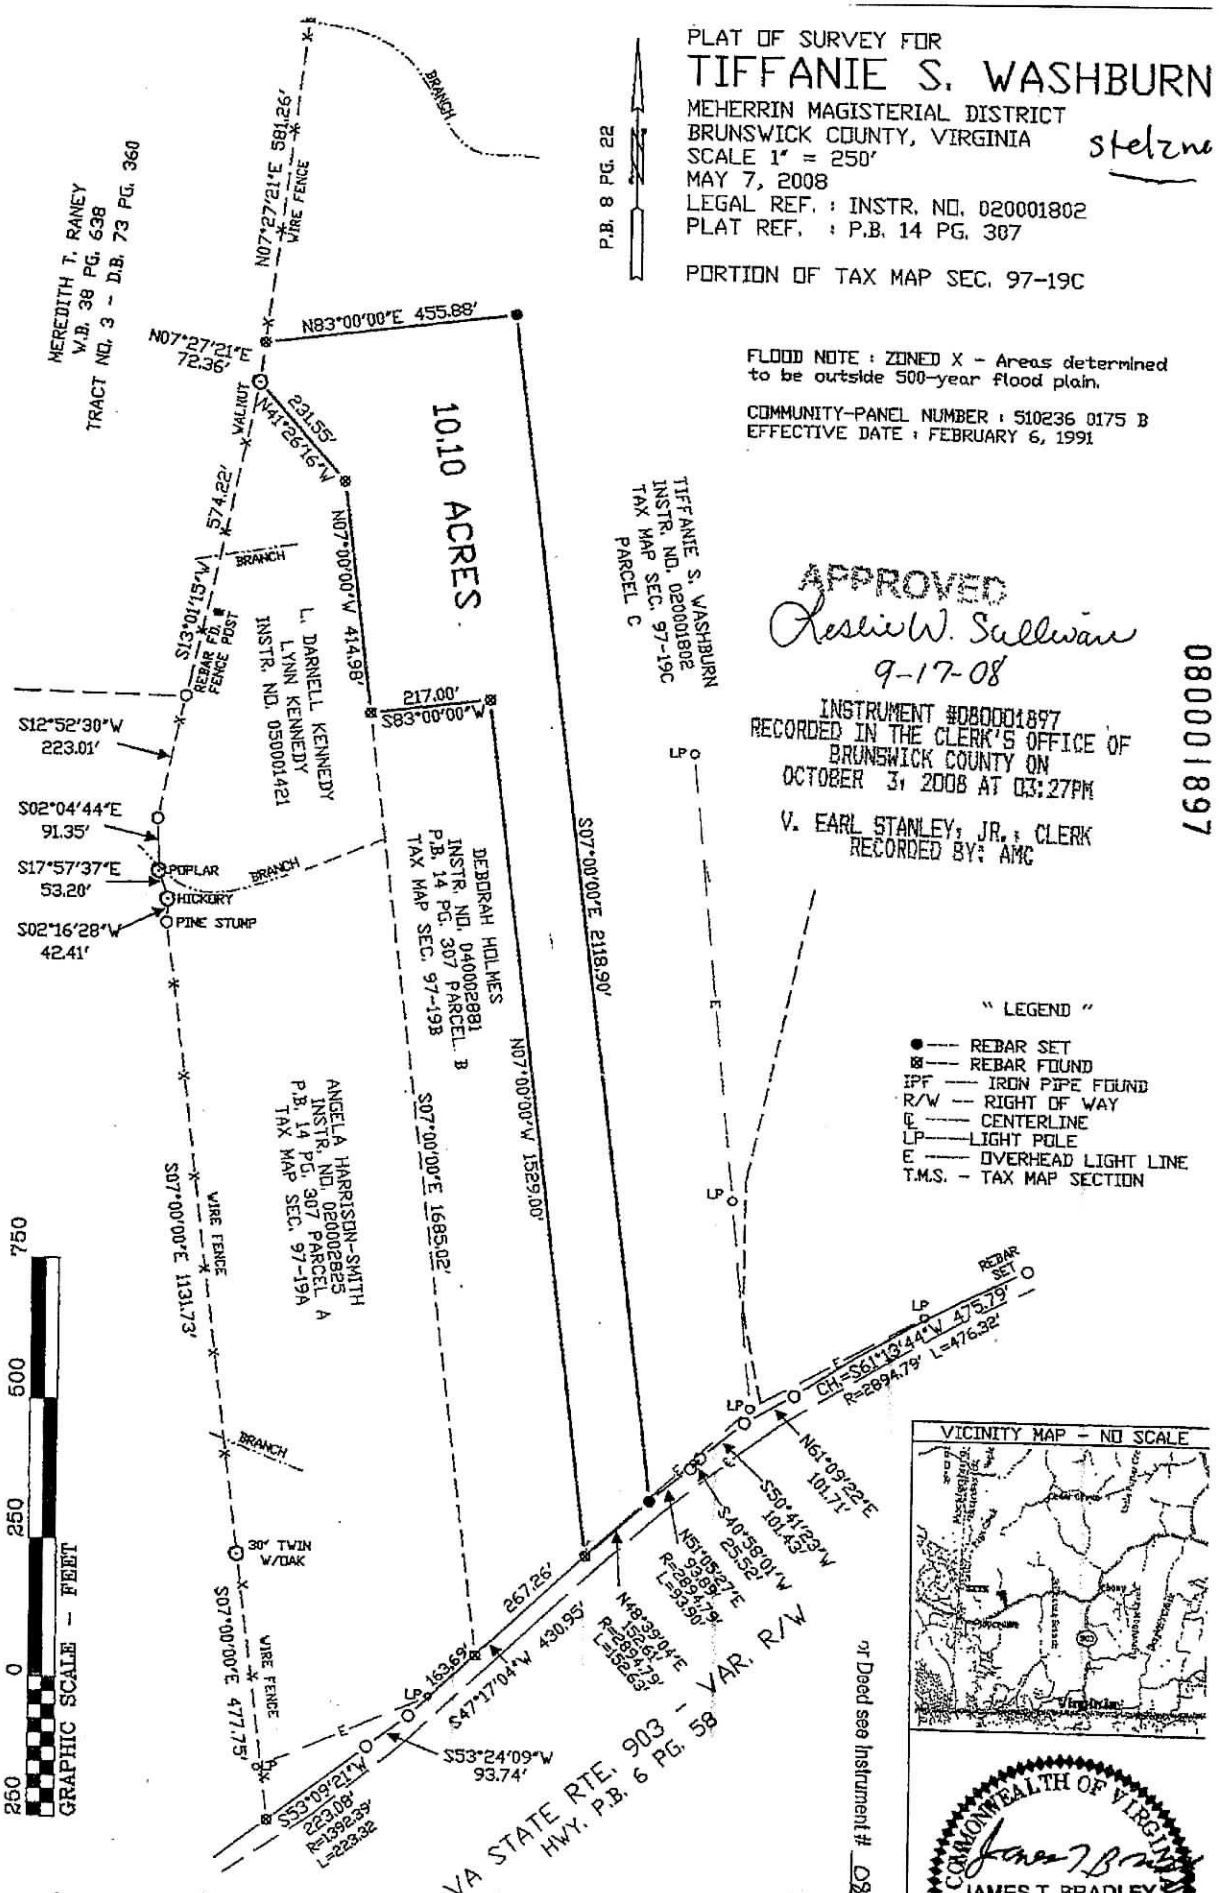

" LEGEND "

- ●--- REBAR SET
- ⊠--- REBAR FOUND
- IPF ---- IRON PIPE FOUND
- R/W -- RIGHT OF WAY
- ℄ ---- CENTERLINE
- LP----LIGHT POLE
- E ---- OVERHEAD LIGHT LINE
- T.M.S. - TAX MAP SECTION

VICINITY MAP - NO SCALE

or Deed see Instrument # 080001896

I HEREBY CERTIFY THAT THIS BOUNDARY SURVEY, TO THE BEST OF MY KNOWLEDGE AND BELIEF IS CORRECT AND COMPLIES WITH MINIMUM PROCEDURES AND STANDARDS ESTABLISHED BY THE VIRGINIA STATE BOARD OF ARCHITECTS, PROFESSIONAL ENGINEERS, LAND SURVEYORS, AND

COMMONWEALTH OF VIRGINIA
JAMES T. BRADLEY
Lic. No. 001995
5-7-2008
LAND SURVEYOR